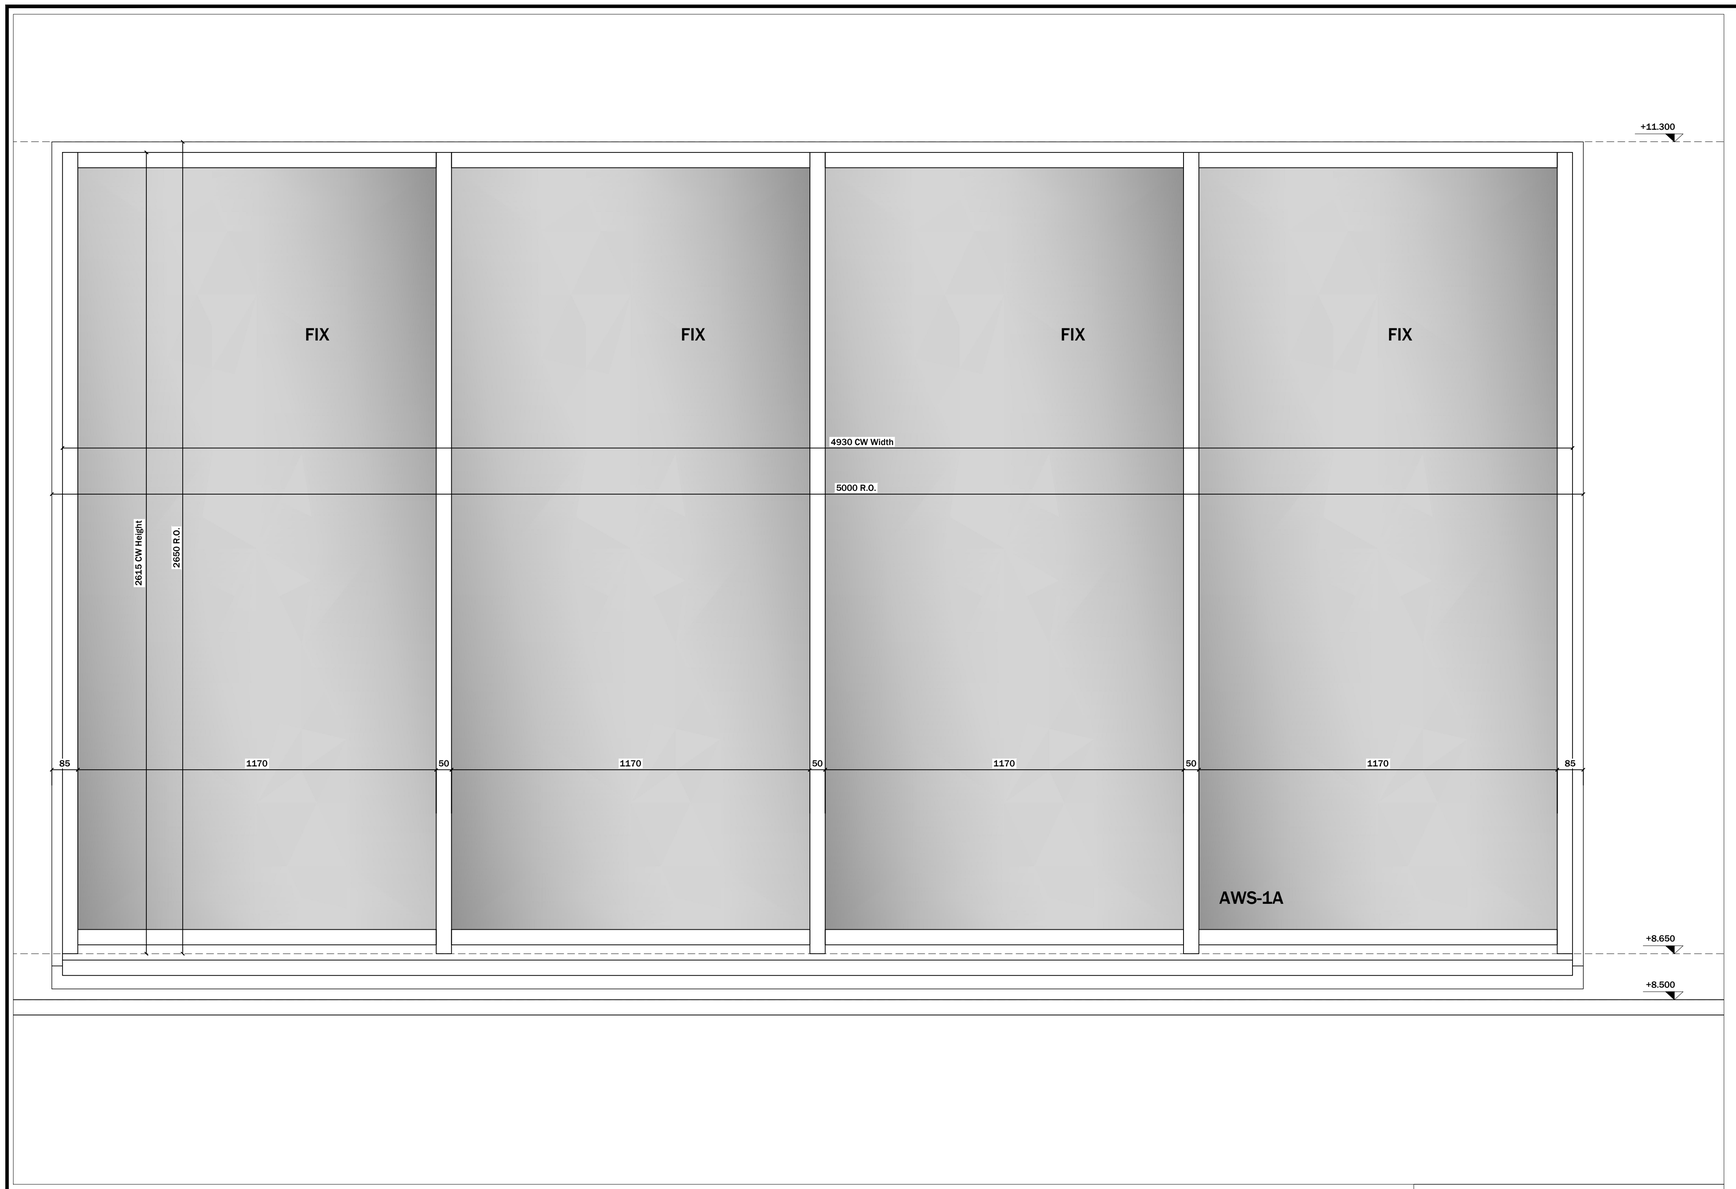

2 / 01 CW Elevation - Scale 1:10

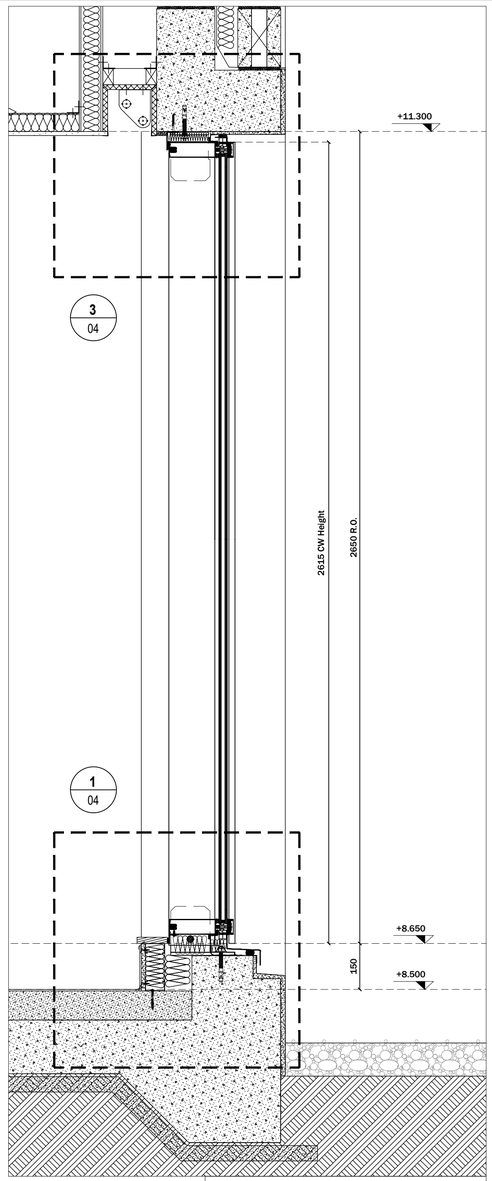

3 / 01 CW Section - Scale 1:10

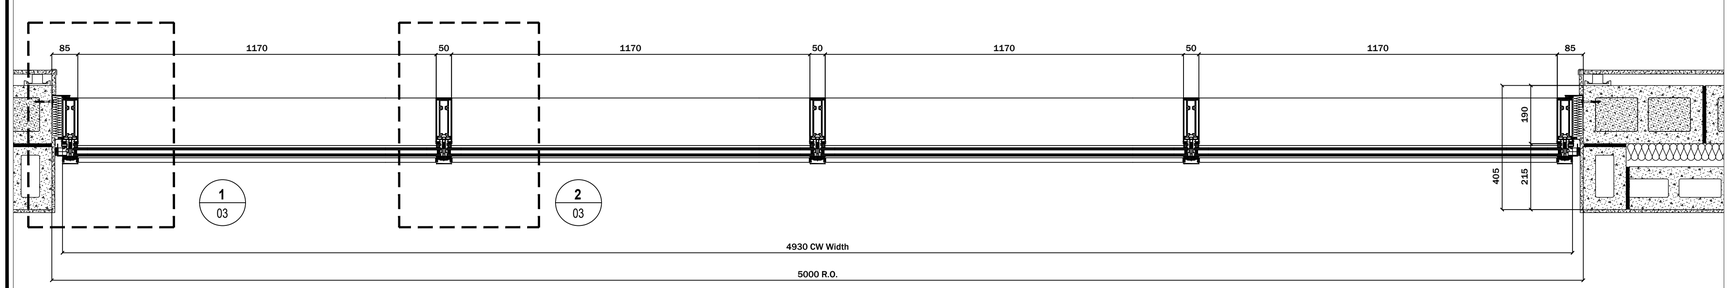

1 / 01 CW Plan - Scale 1:10

REFERENCE DRAWING : WCAW06-MQ000291-AR-1502

LOCATION : ELEVATION 02/1502

KEY PLAN

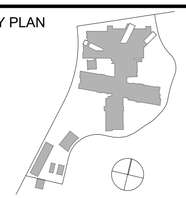

SUPERVISION CONSULTANT

SHOPDRAWING REVIEW / APPROVAL

ENGINEER'S REVIEW COMMENTS.	ACTION CODE
APPROVED	A
APPROVED AS NOTED	B
RESUBMISSION REQUIRED	C

ENGINEER DATE

ARCH.	STRUC.	ELECT.	MECH.

ARCH.	STRUC.	ELECT.	MECH.
SIGN	SIGN	SIGN	SIGN
DATE	DATE	DATE	DATE

REV	DATE	DESCRIPTION	DRN.	CHK	APD
0	18-FEB-2019	ISSUED FOR APPROVAL			

مؤسسة حمد الطبية
Hamad Medical Corporation

HEALTH FACILITY PROJECTS MANAGEMENT & CONSTRUCTION

P.O. BOX No. 3050 DOHA - QATAR
TEL.: 44395229 FAX: 44395940 www.hamad.qa

DESIGN CONSULTANT

Hyder

Hyder Consulting ME Ltd.
P.O. Box 1854 Doha, Qatar
Tel: +974 4424 5000
Fax: +974 4424 5001
www.hyderconsulting.com

PROJECT & CONSTRUCTION MANAGEMENT

الخليج للاستشارات الهندسية والصناعية
GULF ENGINEERING & INDUSTRIAL CONSULTANCY

Al Rayyan complex, Doha, Qatar Tel: (974) 44422120,Fax: (974) 44422150

MAIN CONTRACTOR

HYUNDAI ENGINEERING & CONSTRUCTION

P.O.Box 93808, Doha, Qatar
Tel:(974) 44377360, Fax: (974) 44377359

PROJECT:

AL MAHA CENTRE FOR CHILDREN & YOUNG ADULTS

LOCATION: AL WAKRA HOSPITAL

TITLE:

CONCEPT DETAILS FOR CURTAIN WALLS and CW DOORS

DRAWN:	CHECKED:	APPROVED:
DATE: 18-FEB-2019	SCALE: AS SHOWN	SHEET SIZE: A1

DRAWING REF.: N/A

DRAWING NUMBER: MQ00291-AR-CO-01

REV. 0

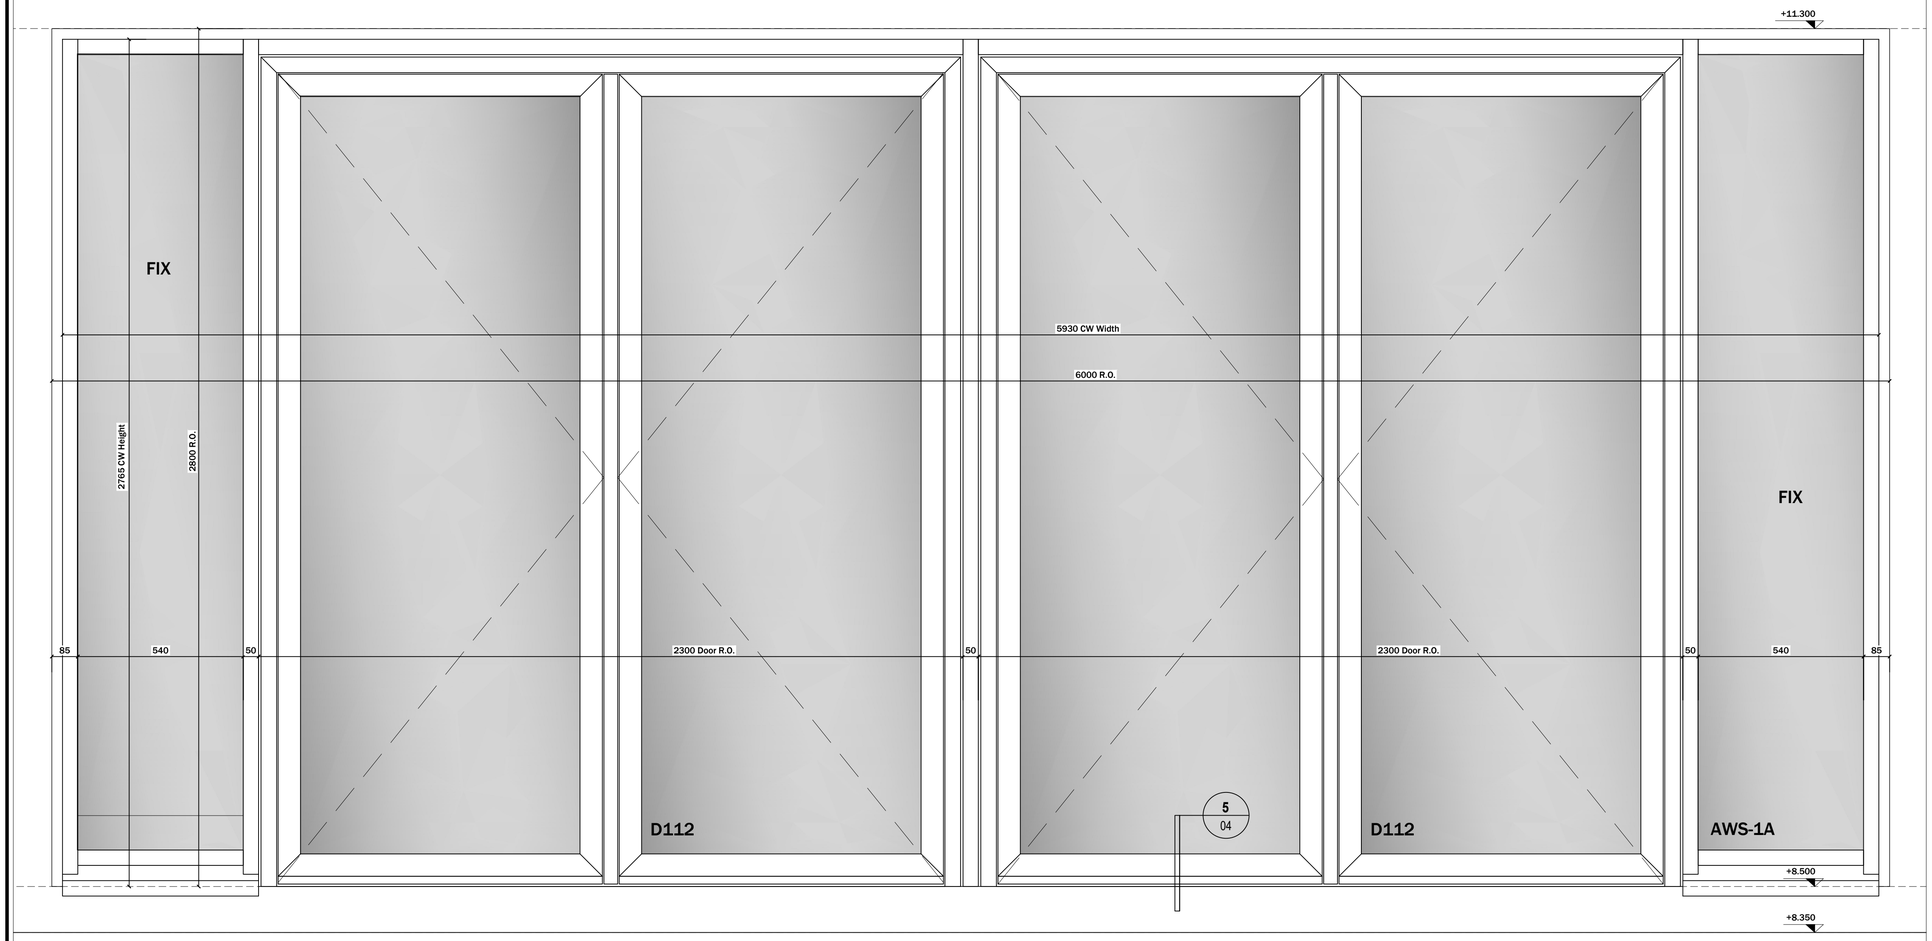

2 / 02 CW Elevation - Scale 1:10

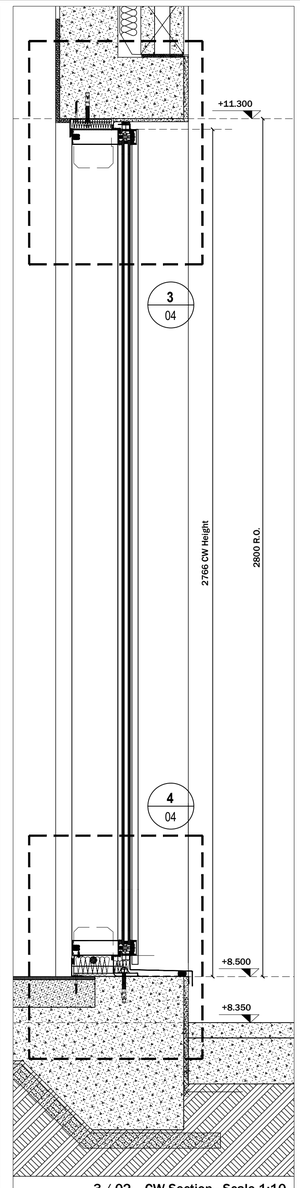

3 / 02 CW Section - Scale 1:10

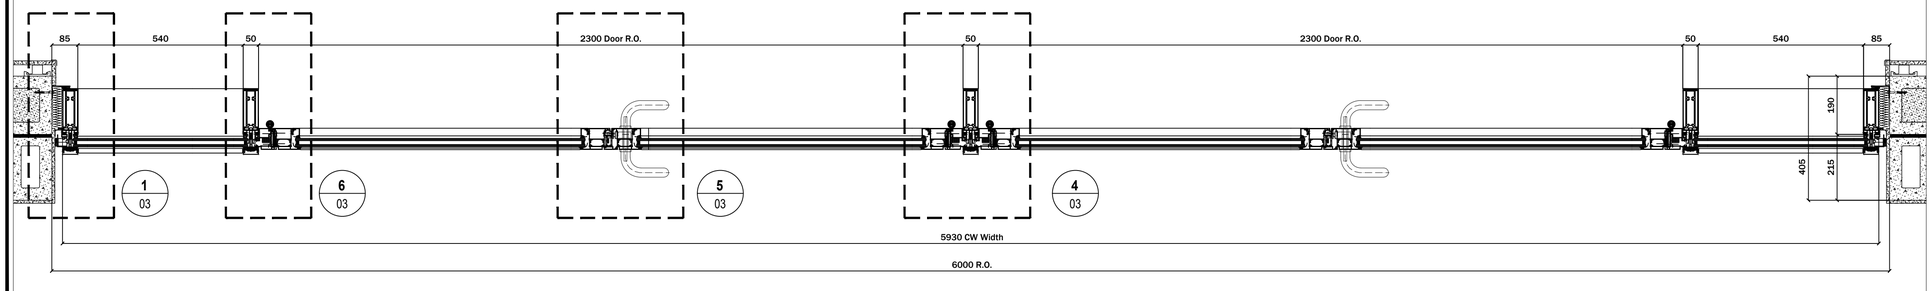

1 / 02 CW Plan - Scale 1:10

REFERENCE DRAWING :
WCAW06-MQ000291-AR-1502

LOCATION : ELEVATION 02/1502

KEY PLAN

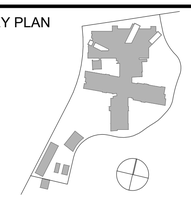

SUPERVISION CONSULTANT

SHOPDRAWING REVIEW / APPROVAL

ENGINEER'S REVIEW COMMENTS.	ACTION CODE
APPROVED	A
APPROVED AS NOTED	B
RESUBMISSION REQUIRED	C

ENGINEER DATE

ARCH.	STRUC.	ELECT.	MECH.

ARCH.	STRUC.	ELECT.	MECH.
SIGN	SIGN	SIGN	SIGN
DATE	DATE	DATE	DATE

REV	DATE	DESCRIPTION	DRN.	CHK.	APD.
0	18-FEB-2019	ISSUED FOR APPROVAL			

مؤسسة حمد الطبية
Hamad Medical Corporation

HEALTH FACILITY PROJECTS MANAGEMENT & CONSTRUCTION

P.O. BOX No. 3050 DOHA - QATAR
TEL.: 44395229 FAX: 44395940 www.hamad.qa

DESIGN CONSULTANT

Hyder Consulting ME Ltd.
P.O. Box 1854 Doha, Qatar
Tel: +974 4424 5000
Fax: +974 4424 5001
www.hyderconsulting.com

PROJECT & CONSTRUCTION MANAGEMENT

الخليج للاستشارات الهندسية والصناعية
GULF ENGINEERING & INDUSTRIAL CONSULTANCY
Al Rayyan complex, Doha, Qatar Tel: (974) 44422120,Fax: (974) 44422150

MAIN CONTRACTOR

HYUNDAI ENGINEERING & CONSTRUCTION
P.O.Box 93808, Doha, Qatar
Tel:(974) 44377360, Fax: (974) 44377359

PROJECT:
AL MAHA CENTRE FOR CHILDREN & YOUNG ADULTS

LOCATION: AL WAKRA HOSPITAL

TITLE:
CONCEPT DETAILS FOR CURTAIN WALLS and CW DOORS

DRAWN:	CHECKED:	APPROVED:
DATE: 18-FEB-2019	SCALE: AS SHOWN	SHEET SIZE: A1

DRAWING REF.: N/A

DRAWING NUMBER: MQ00291-AR-CO-02 REV: 0

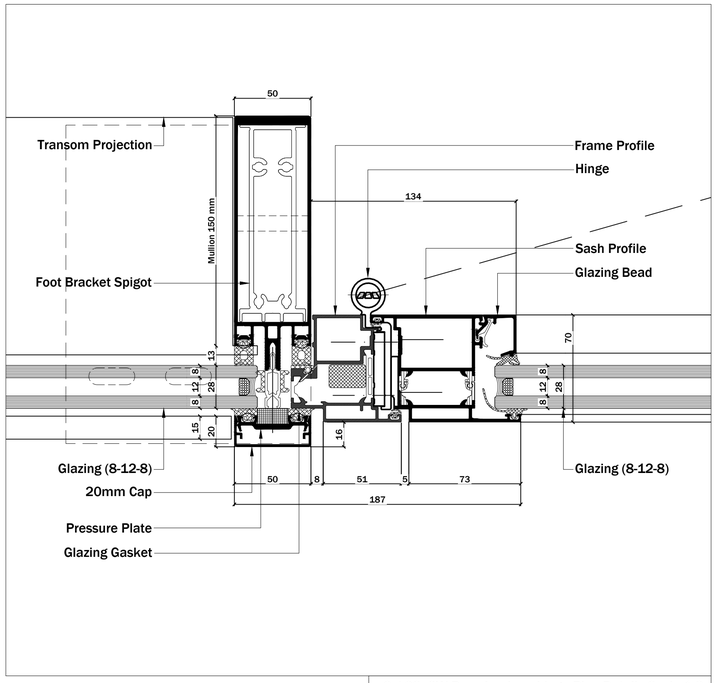

6 / 03 CW Door Jamb on hinge Plan Detail - Scale 1:2

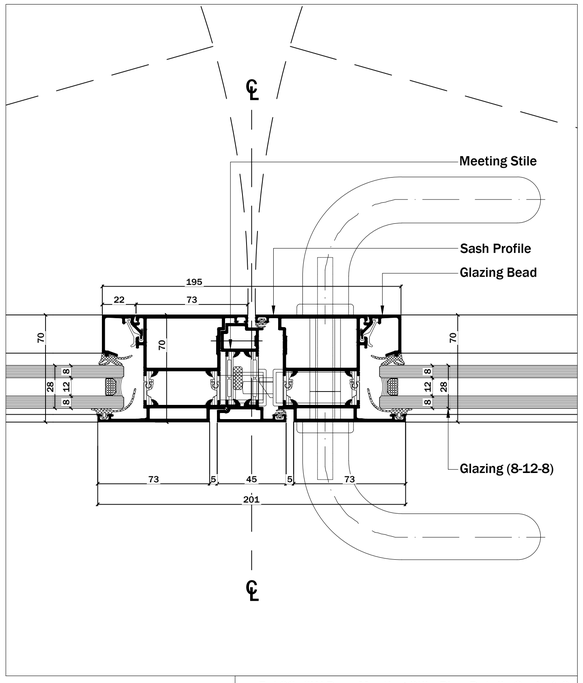

5 / 03 CW Door Meeting Stile Plan Detail - Scale 1:2

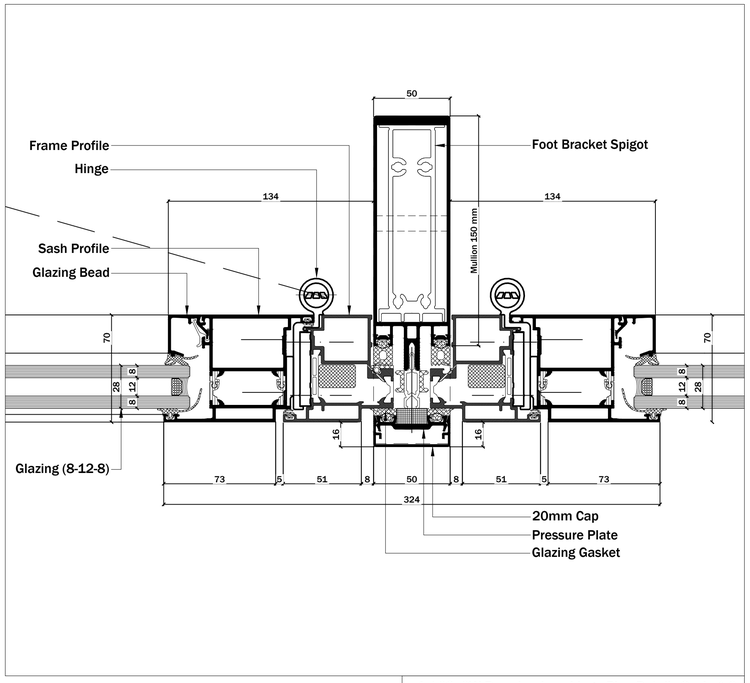

4 / 03 CW Door Jamb on hinge Plan Detail - Scale 1:2

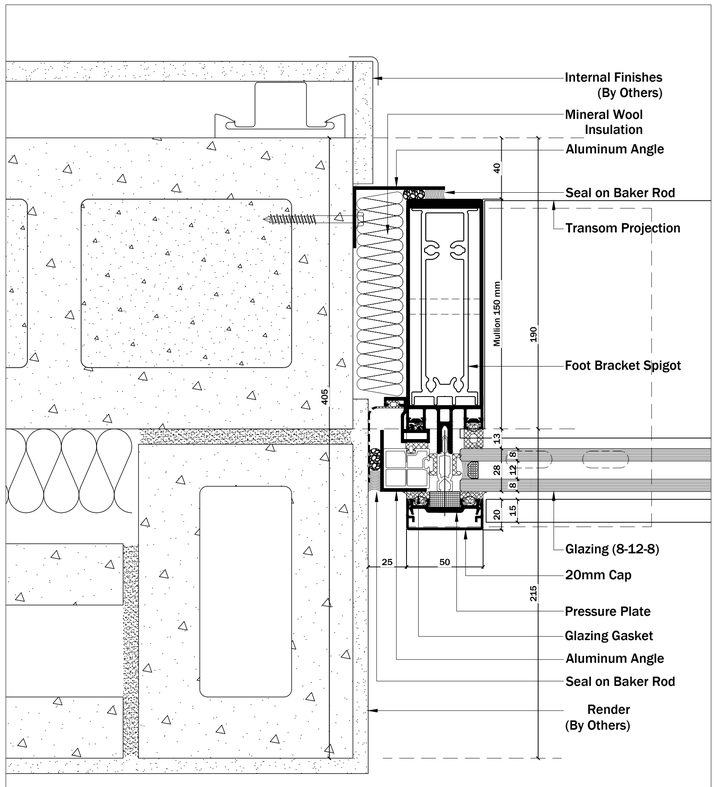

1 / 03 Masonry/CW Joint Plan Detail - Scale 1:2

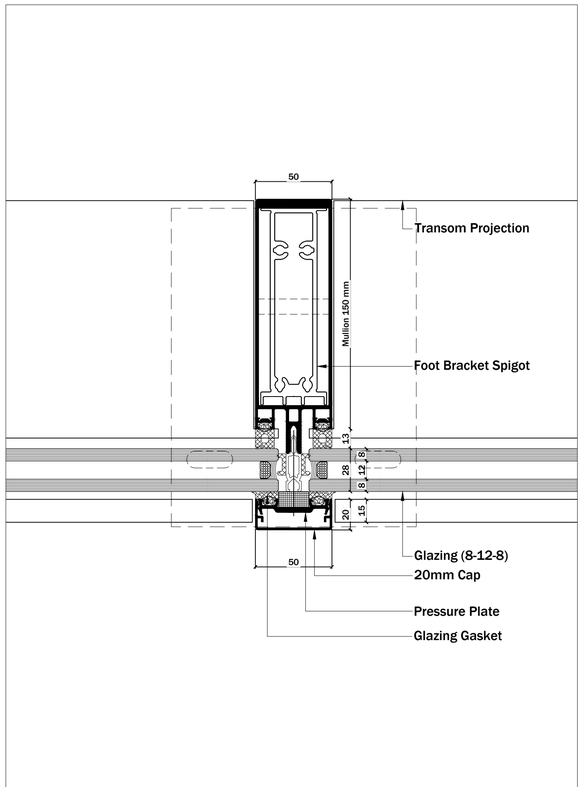

2 / 03 CW Mullion Plan Detail - Scale 1:2

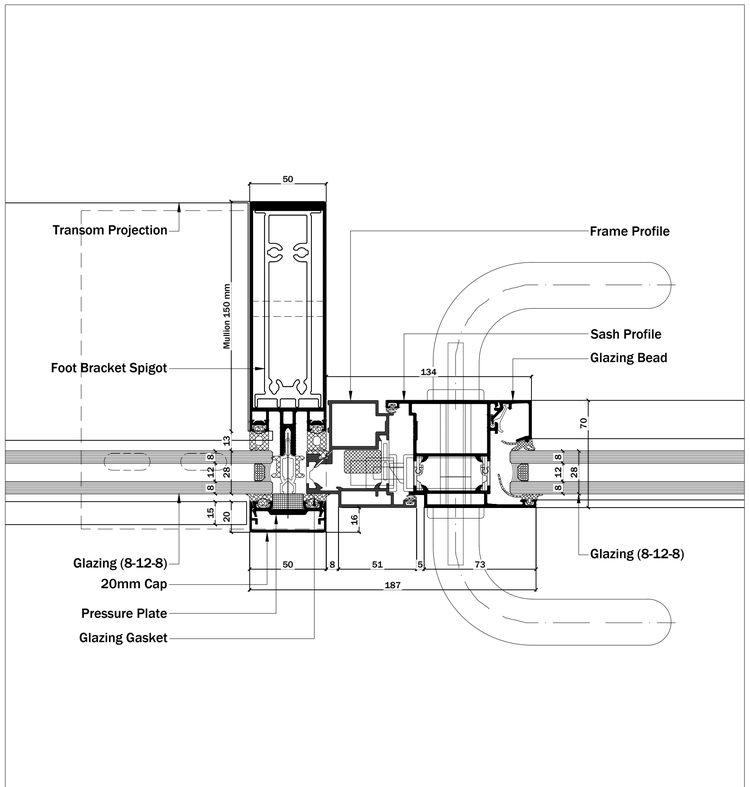

3 / 03 CW Door Jamb on handle Plan Detail - Scale 1:2

KEY PLAN

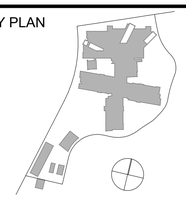

SUPERVISION CONSULTANT

SHOPDRAWING REVIEW / APPROVAL

ENGINEER'S REVIEW COMMENTS.	ACTION CODE
APPROVED	A
APPROVED AS NOTED	B
RESUBMISSION REQUIRED	C

ENGINEER DATE

ARCH.	STRUC.	ELECT.	MECH.

ARCH.	STRUC.	ELECT.	MECH.
SIGN	SIGN	SIGN	SIGN
DATE	DATE	DATE	DATE

REV	DATE	DESCRIPTION	DRN.	CHK.	APD
0	18-FEB-2019	ISSUED FOR APPROVAL			

Hamad Medical Corporation
مؤسسة حمد الطبية

HEALTH FACILITY PROJECTS MANAGEMENT & CONSTRUCTION

P.O. BOX No. 3050 DOHA - QATAR
TEL.: 44395229 FAX: 44395940 www.hamad.qa

DESIGN CONSULTANT

Hyder

Hyder Consulting ME Ltd.
P.O. Box 1854 Doha, Qatar
Tel: +974 4424 5000
Fax: +974 4424 5001
www.hyderconsulting.com

PROJECT & CONSTRUCTION MANAGEMENT

الخليج للاستشارات الهندسية والصناعية
GULF ENGINEERING & INDUSTRIAL CONSULTANCY
Al Rayyan complex, Doha, Qatar Tel: (974) 44422120,Fax: (974) 44422150

MAIN CONTRACTOR

HYUNDAI ENGINEERING & CONSTRUCTION
P.O Box 93808, Doha, Qatar.
Tel:(974) 44377360, Fax: (974) 44377359

PROJECT:
AL MAHA CENTRE FOR CHILDREN & YOUNG ADULTS

LOCATION: AL WAKRA HOSPITAL

TITLE:
CONCEPT DETAILS FOR CURTAIN WALLS and CW DOORS

DRAWN:	CHECKED:	APPROVED:
DATE: 18-FEB-2019	SCALE: AS SHOWN	SHEET SIZE: A1

DRAWING REF.: N/A

DRAWING NUMBER: MQ00291-AR-CO-03 REV 0

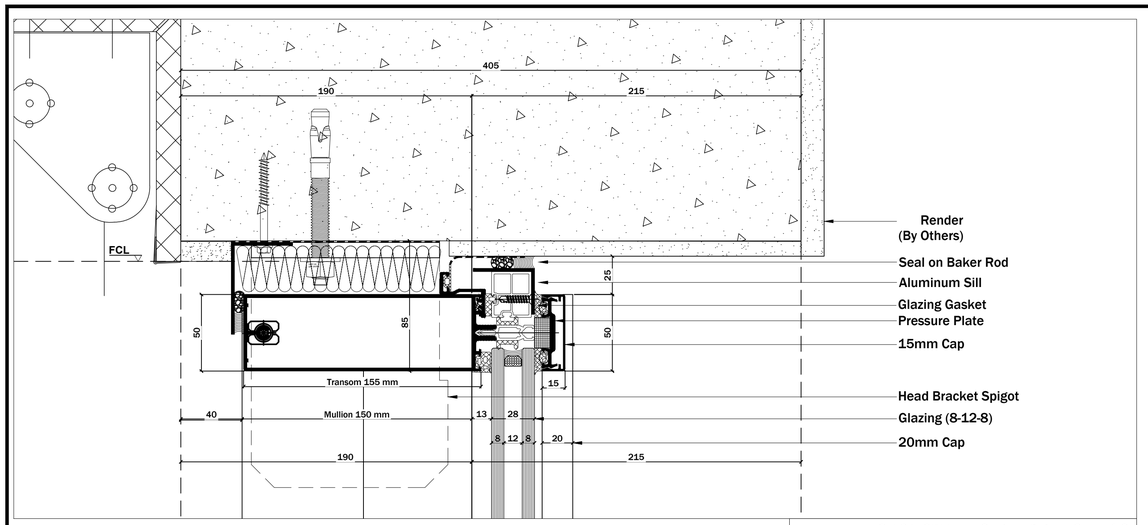

3 / 04 CW Head Section Detail - Scale 1:2

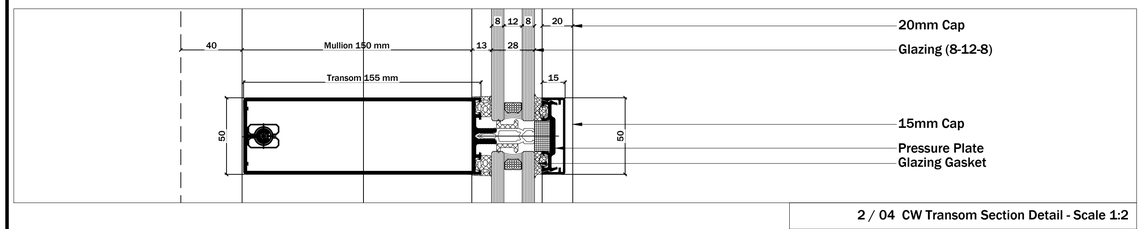

2 / 04 CW Transom Section Detail - Scale 1:2

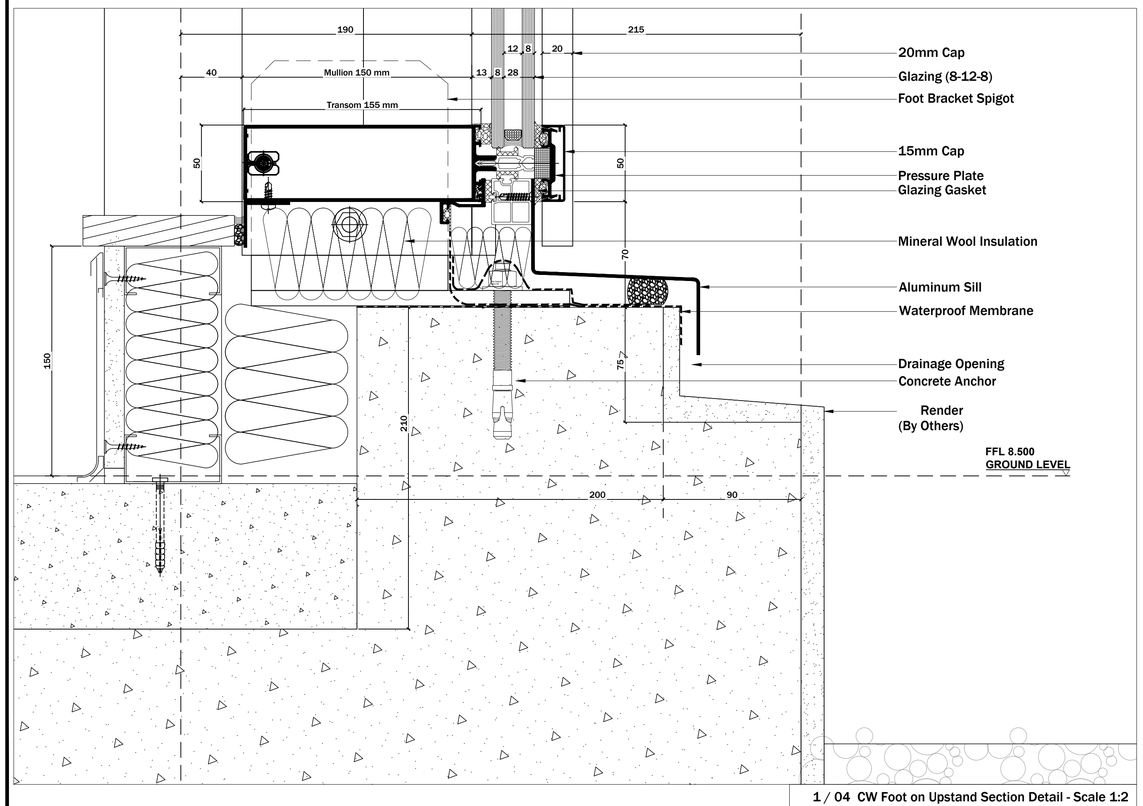

1 / 04 CW Foot on Upstand Section Detail - Scale 1:2

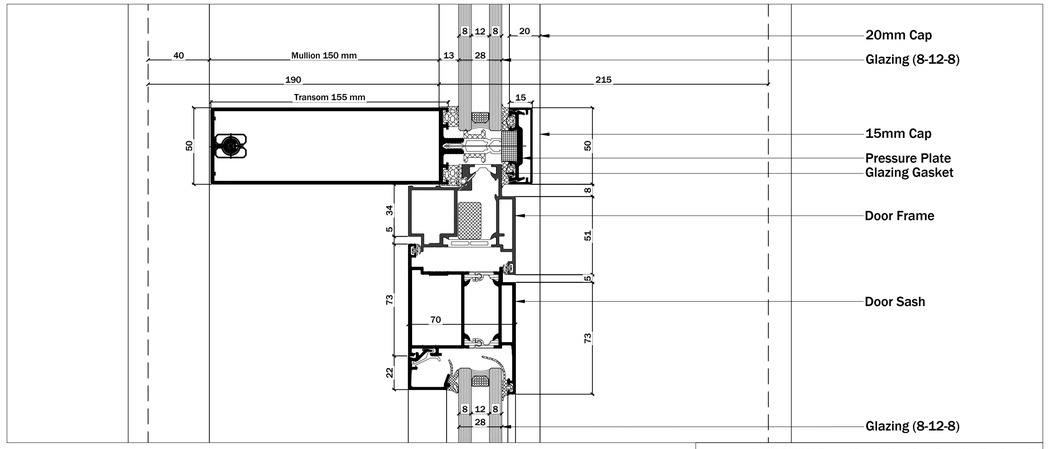

6 / 04 CW Door Head Section Detail - Scale 1:2

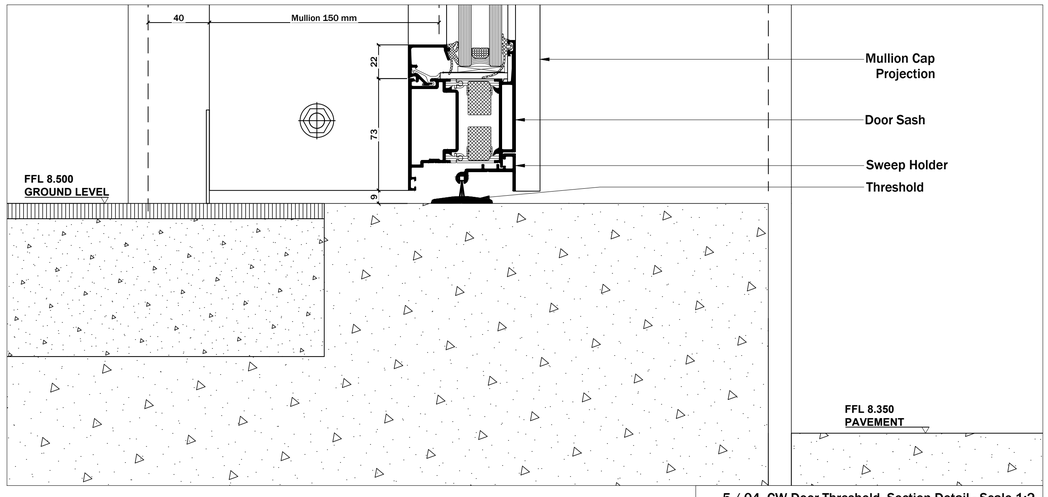

5 / 04 CW Door Threshold Section Detail - Scale 1:2

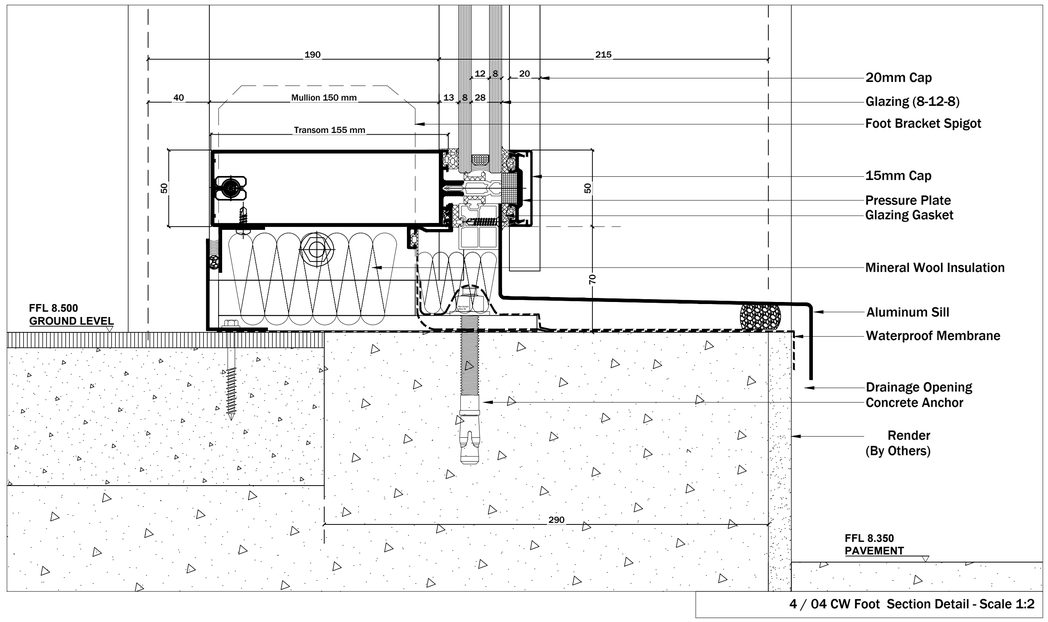

4 / 04 CW Foot Section Detail - Scale 1:2

KEY PLAN

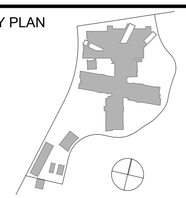

SUPERVISION CONSULTANT

SHOPDRAWING REVIEW / APPROVAL

ENGINEER'S REVIEW COMMENTS.	ACTION CODE
APPROVED	A
APPROVED AS NOTED	B
RESUBMISSION REQUIRED	C

ENGINEER DATE

ARCH.	STRUC.	ELECT.	MECH.

ARCH.	STRUC.	ELECT.	MECH.
SIGN	SIGN	SIGN	SIGN
DATE	DATE	DATE	DATE

REV	DATE	DESCRIPTION	DRN.	CHK.	APD.
0	18-FEB-2019	ISSUED FOR APPROVAL			

مؤسسة حمد الطبية
Hamad Medical Corporation

HEALTH FACILITY PROJECTS MANAGEMENT & CONSTRUCTION

P.O. BOX No. 3050 DOHA - QATAR
TEL.: 44395229 FAX: 44395940 www.hamad.qa

DESIGN CONSULTANT

Hyder

Hyder Consulting ME Ltd.
P.O. Box 1854 Doha, Qatar
Tel: +974 4424 5000
Fax: +974 4424 5001
www.hyderconsulting.com

PROJECT & CONSTRUCTION MANAGEMENT

الخليج للاستشارات الهندسية والصناعية
GULF ENGINEERING & INDUSTRIAL CONSULTANCY
Al Rayyan complex, Doha, Qatar Tel: (974) 44422120,Fax: (974) 44422150

MAIN CONTRACTOR

HYUNDAI ENGINEERING & CONSTRUCTION
P.O Box 93808, Doha, Qatar
Tel:(974) 44377360, Fax: (974) 44377359

PROJECT:
AL MAHA CENTRE FOR CHILDREN & YOUNG ADULTS

LOCATION: AL WAKRA HOSPITAL

TITLE:
CONCEPT DETAILS FOR CURTAIN WALLS and CW DOORS

DRAWN:	CHECKED:	APPROVED:
DATE: 18-FEB-2019	SCALE: AS SHOWN	SHEET SIZE: A1

DRAWING REF.: N/A

DRAWING NUMBER: MQ00291-AR-CO-04 REV 0